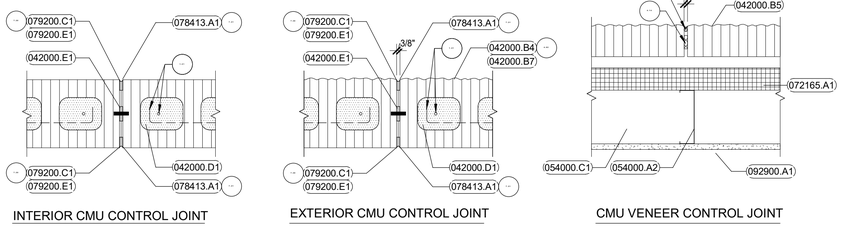

1 CMU Control Joint Detail
1 1/2" = 1'-0"

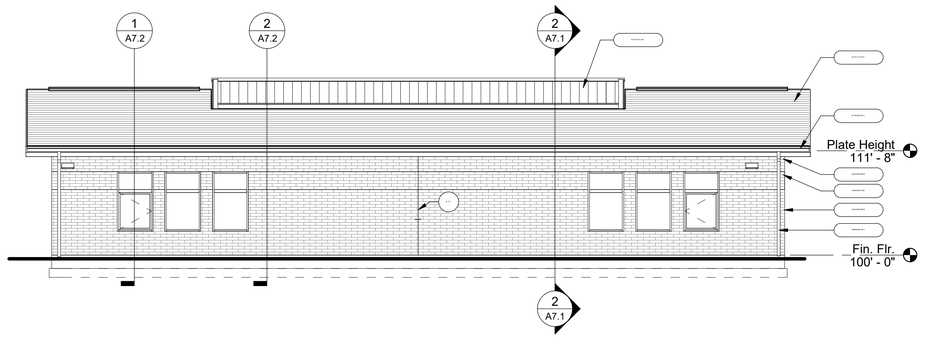

2 East Elevation
1/8" = 1'-0"

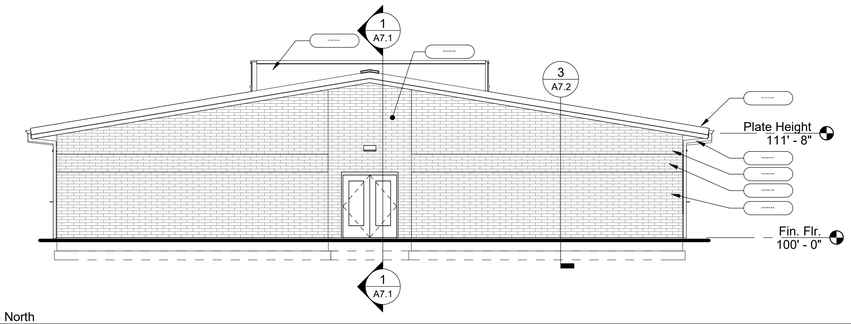

3 Elevation North
1/8" = 1'-0"

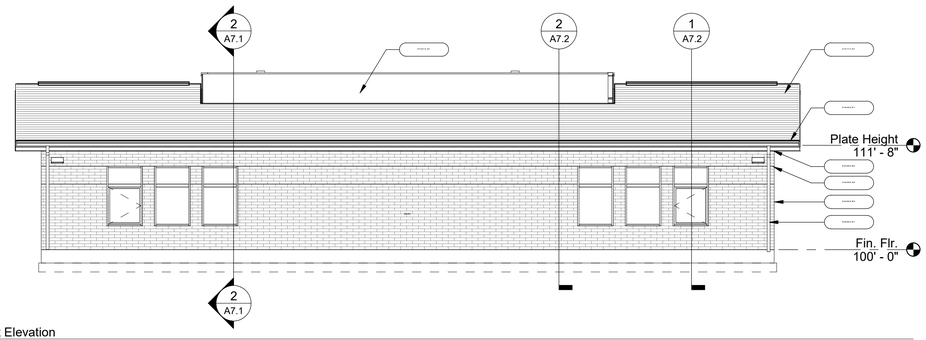

4 West Elevation
1/8" = 1'-0"

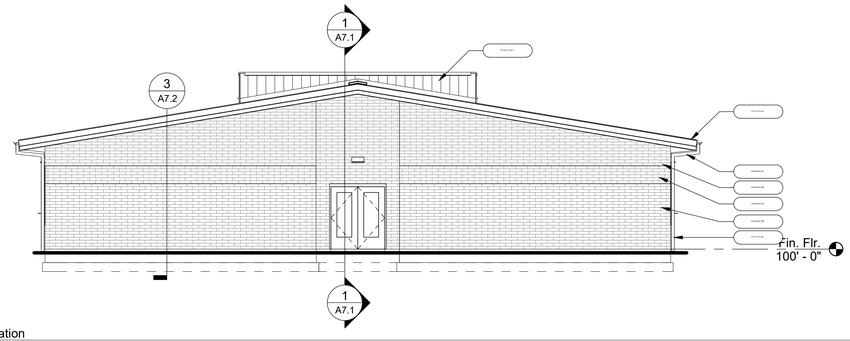

5 South Elevation
1/8" = 1'-0"

General Notes

Reference Notes

1.21	RE: STRUCTURAL DRAWINGS
4.02	RE: EXTERIOR ELEVATIONS FOR CMU TYPES
4.13	SEALANT AND BACKER ROD.
4.14	COMPRESSIBLE FILLER.
4.17	CONTROL JOINT. SEE: 1/A5.1
7.30	NON-FIRE RATED WALL CONTROL JOINT.
7.31	FIRE-RATED WALL CONTROL JOINT. "METACAULK" 950CW-12. FILL ENTIRE JOINT PER MANUFACTURERS REQUIREMENTS.

Keyed Notes

042000.A5	CONCRETE MASONRY UNIT(S) SMOOTH FACE, 4X4X16
042000.B4	CONCRETE MASONRY UNIT(S) SPLIT FACE, 10X8X16
042000.B5	CONCRETE MASONRY UNIT(S) SPLIT FACE, 4X4X16
042000.B7	CONCRETE MASONRY UNIT(S) SPLIT FACE, 10X4X16
042000.D1	SOLID GROUT
042000.E1	CONTROL JOINT WITH PREFORMED GASKETING
054000.A2	STEEL STUD(S) 6", 16 GA. @ 16" O.C., U.N.O.
054000.C1	STEEL STUD TRACK, SAME WIDTH AND GUAGE AS STUDS U.N.O.
055000.G1	STEEL TUBE DOWNSPOUT. 4" X 4" X 1/8" STEEL TUBE DOWNSPOUT, BEVEL CUT OUTLET AS INDICATED. PRIME & PAINT.
072165.A1	THERMAX XARMOR WALL SYSTEM, 2 1/2"
073113.A1	SHINGLE ROOF ASSEMBLY - ASSEMBLY R-1
074213.A1	METAL WALL PANEL(S)
076200.D1	4" 24 GA. PRE-FINISHED CONTINUOUS METAL BOX GUTTER
078413.A1	PENETRATION FIRESTOPPING
079200.C1	LATEX JOINT SEALANT
079200.E1	FOAM BACKER ROD
092900.A1	SINGLE LAYER GYPSUM BOARD, 5/8" TYPE "X" U.N.O.

LKV ARCHITECTS
2400 E. Riverwalk Drive
Boise, Idaho 83706
www.lkvarchitects.com
208.336.3443

A New Classroom Building
Mary McPherson Elementary
West Ada School District
1050 East Amity Road, Meridian, ID

DATE: Issue Date
LKV PROJECT #: 1808
REVISIONS:

DRAWN BY: Author
CHECKED BY: Checker

Preliminary

DRAWING NO.:

A5.1

BUILDING ELEVATIONS